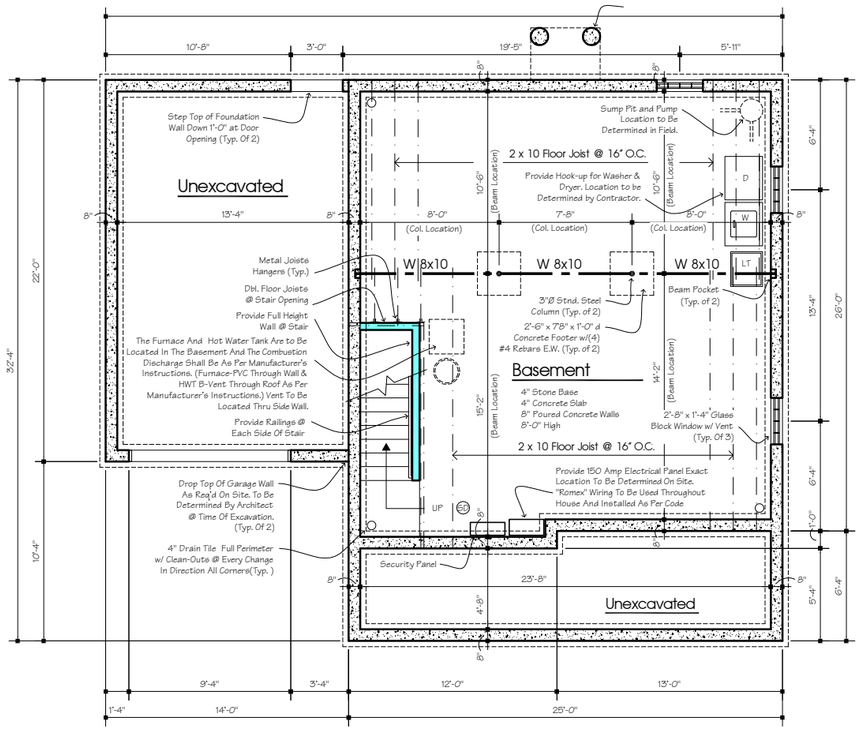

A3.1 Foundation Plan

1/4" = 1'-0"

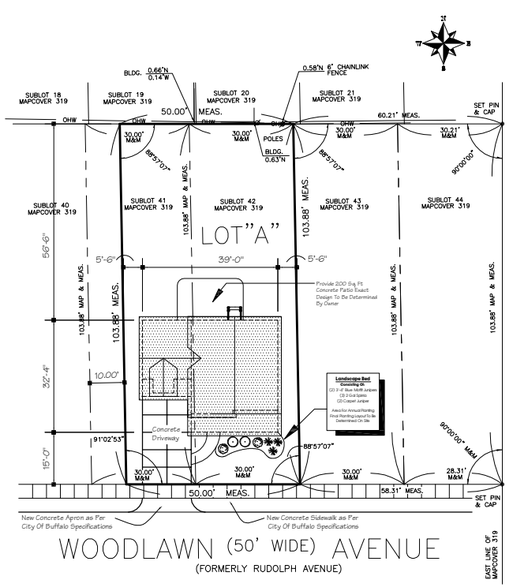

A3.2 Site Plan

1" = 20'-0"

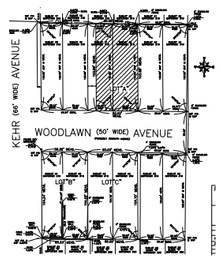

A3.3 Key Map

N.T.S.

Verify Exact Site Dimensions From Updated Site Plan Which Is To Be Provided By Owner.

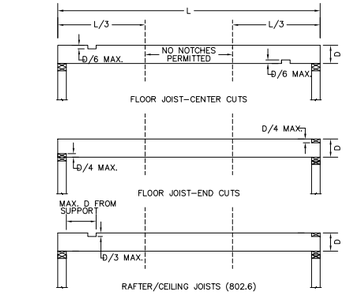

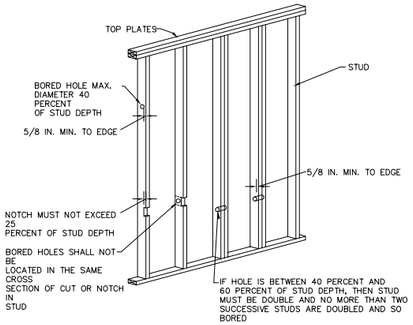

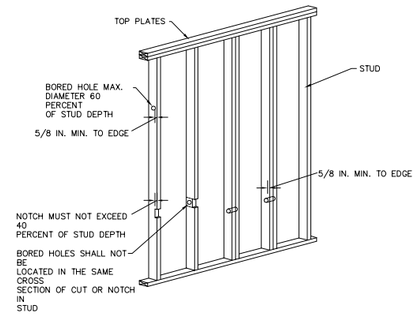

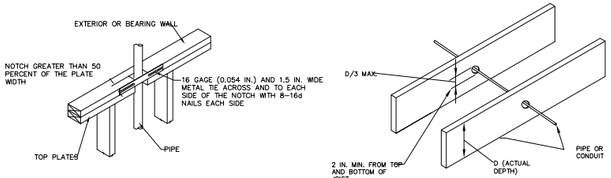

MAXIMUM SPANS FOR WOOD STRUCTURAL PANEL BOX HEADERS[a]

HEADER CONSTRUCTION [b]	HEADER DEPTH (inches)	HOUSE DEPTH (feet) 24	26	28	30	32
Wood structural panel–one side	9	4	4	3	3	6
	15	5	5	4	3	3
Wood structural panel–both sides	9	7	5	5	4	3
	15	8	8	7	7	6

a. Spans are based on single story with clear–span trussed roof or two–story with floor and roof sopported by interior–bearing walls.
b. See Figure R602.7.2 for construction details.

A3.4 Knotching Details

N.T.S.

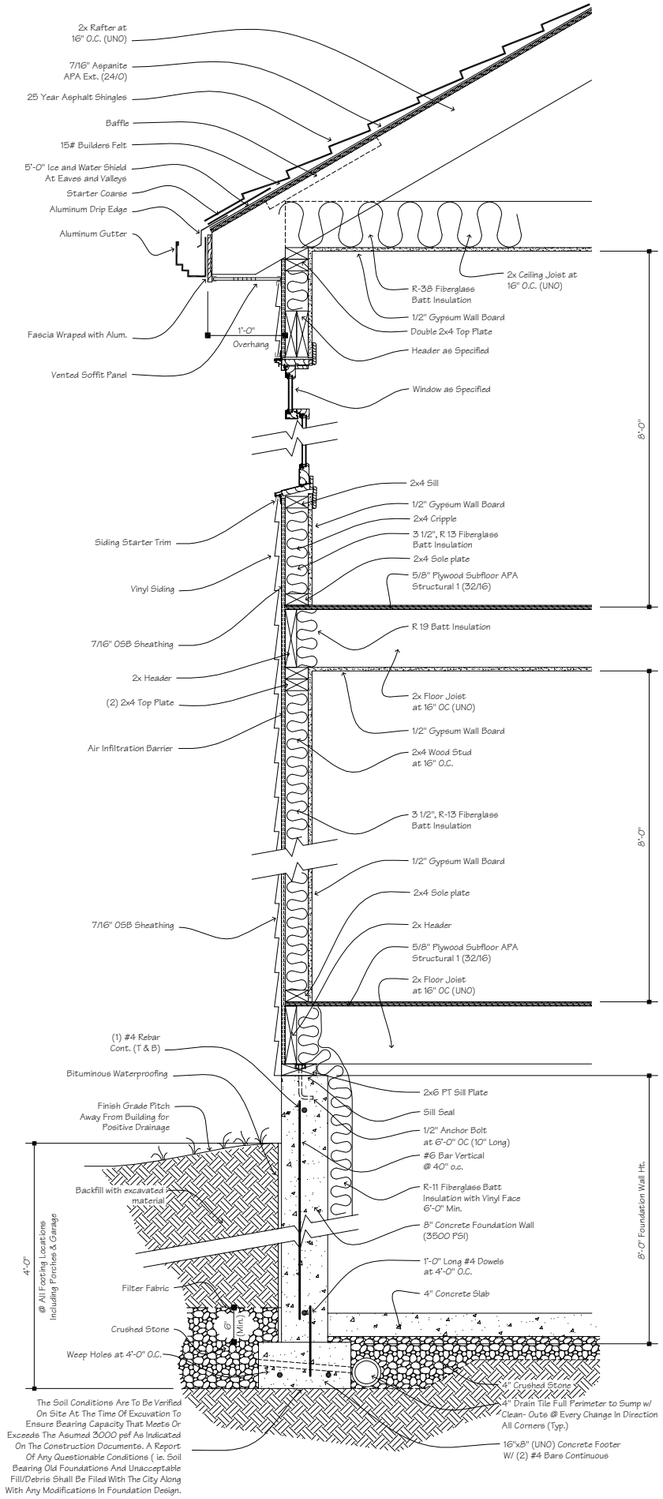

A3.5 Typ. Wall Section

1" = 1'-0"

DEANSUTTON ARCHITECTS L.L.P. DESIGN TO BUILD
3284 Walden Ave
Depew, New York 140
(716)651-0381 Fax 651-0
Job Number: 09-191
Lot A (Donna)
CSS
Creative Construction Structures Services
General Contracting - Consulting - Project Development & Management

1,492 Sq. Ft.

Woodlawn Avenue, Buffalo, New York

Copyright DeanSutton Architects © 2003

No.	Description	Da

WARNING:
It is a violation of Article 147, Section ' of the New York State Education Law ' person to alter an item, in any way, o document, unless under the direction licensed Architect.

Title: Foundation Plan & Details

Drawn By: J. Strasser
Date: 07-13-09
Checked: D. Sutton
Scale: As Noted
Sheet No.: A-3