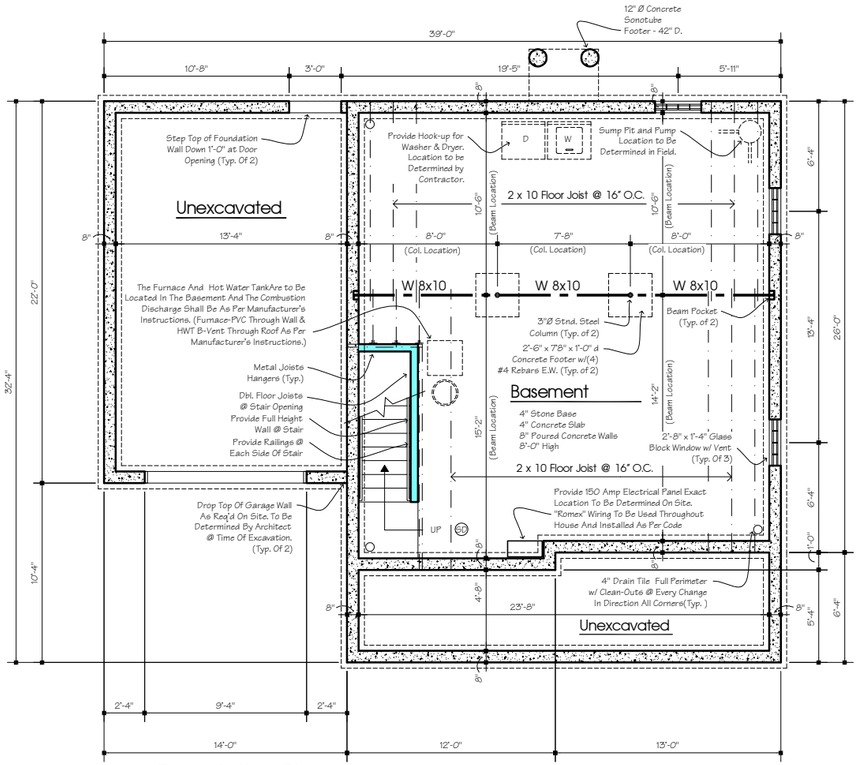

A3.1 **Foundation Plan**

1/4" = 1'-0"

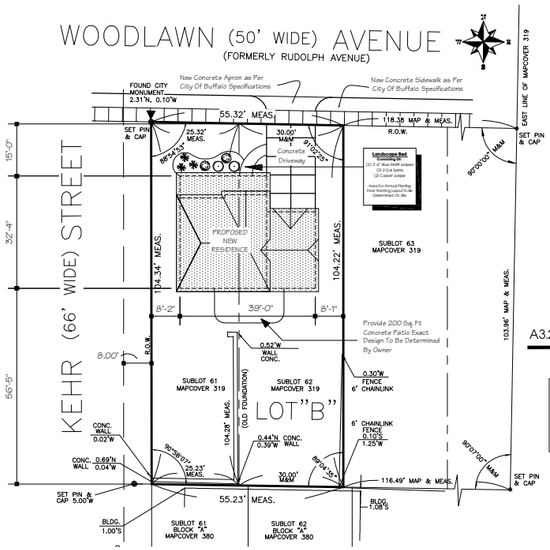

A3.2 **Site Plan**

1" = 20'-0"

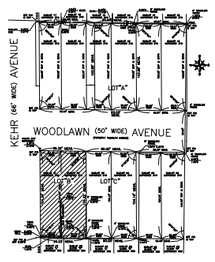

A3.2 **Key Map**

N.T.S.

Verify Exact Site Dimensions From Updated Site Plan Which Is To Be Provided By Owner.

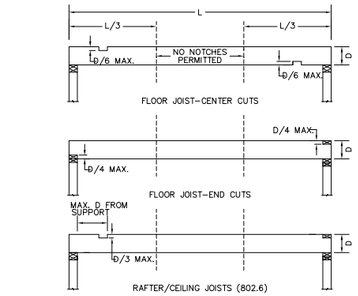

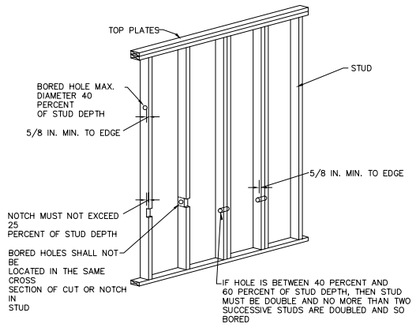

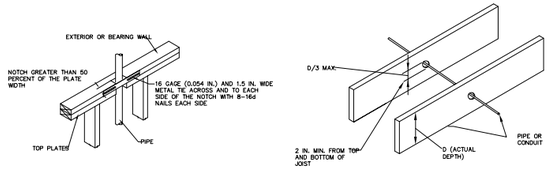

MAXIMUM SPANS FOR WOOD STRUCTURAL PANEL BOX HEADERS

HEADER CONSTRUCTION [b]	HEADER DEPTH (inches)	HOUSE DEPTH (feet) 24	26	28	30	32
Wood structural panel–one side	9	4	4	3	3	6
	15	5	5	4	3	3
Wood structural panel–both sides	9	7	5	5	4	3
	15	8	8	7	7	6

a. Spans are based on single story with clear–span trussed roof or two–story with floor and roof sopported by interior–bearing walls.
b. See Figure R602.7.2 for construction details.

A3.3 **Knotching Details**

N.T.S.

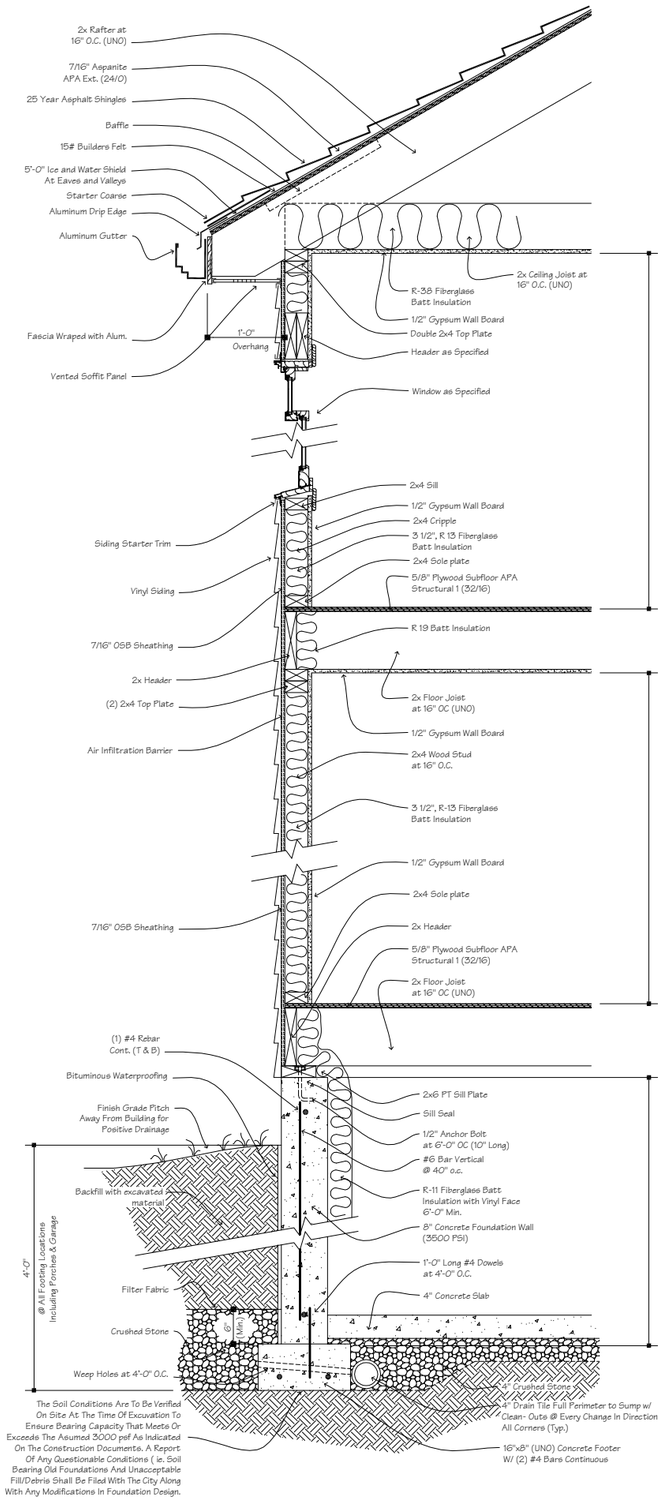

A3.4 **Typ. Wall Section**

1" = 1'-0"

DEANSUTTON ARCHITECTS L.L.P. DESIGN TO BUILD
3284 Walden Ave
Depew, New York 140
(716)651-0381 Fax 651-0
Job Number: 09-191
Lot B (Sarah)
CSS
Creative CONSTRUCTION Structures Services
General Contracting - Consulting - Project Development & Management

1,492 Sq. Ft.

Woodlawn Avenue, Buffalo, New York

Copyright DeanSutton Architects © 2003

No.	Description	Da

WARNING:
It is a violation of Article 147, Section ' of the New York State Education Law ' person to alter an item, in any way, o document, unless under the direction licensed Architect.

Title: Foundation Plan & Details

Drawn By: J. Strasser	Sheet No.: A-3
Date: 07-13-09	
Checked: D. Sutton	
Scale: As Noted	