FIRE ALARM SYSTEM

SYMBOL	DESCRIPTION
S	SMOKE DETECTOR
S D	DUCT MOUNTED SMOKE DETECTOR
CO	SMOKE AND CARBON MONOXIDE COMBO DETECTOR
H	HEAT DETECTOR
F	MANUAL PULL STATION
HS	AUDIBLE/ VISUAL NOTIFICATION APPLIANCE
S	VISUAL NOTIFICATION APPLIANCE
H	AUDIBLE NOTIFICATION APPLIANCE
xxxx	ADJACENT LABEL INDICATES TYPE OF PANEL: FAAP = FIRE ALARM ANNUNCIATOR PANEL FACP = FIRE ALARM CONTROL PANEL VCCP = VOICE COMMUNICATION CONTROL PANEL VCCC = VOICE COMMUNICATION COMMAND CENTER

LIGHTING

SYMBOL	DESCRIPTION
$	SINGLE POLE SWITCH
$3	THREE WAY SWITCH
$4	FOUR WAY SWITCH
$OS	WALL MOUNTED OCCUPANCY SENSOR SWITCH
a,b	INDICATES MULTI-LEVEL SWITCHING
	LAY-IN LUMINARY (DESIGNATION REFERS TO LUMINAIRE SCHEDULE)
	SURFACE MOUNTED LUMINARY (DESIGNATION REFERS TO LUMINAIRE SCHEDULE)
	EMERGENCY/ NIGHT LUMINARY (DESIGNATION REFERS TO LUMINAIRE SCHEDULE)
	STRIP LUMINAIRE (DESIGNATION REFERS TO LUMINAIRE SCHEDULE)
	PORCELAIN SURFACE MOUNTED LUMINARY (DESIGNATION REFERS TO LUMINAIRE SCHEDULE)
	RECESSED LUMINARY (DESIGNATION REFERS TO LUMINAIRE SCHEDULE)
	WALL SCONCE - INTERIOR (DESIGNATION REFERS TO LUMINAIRE SCHEDULE)
	WALL SCONCE - EXTERIOR (DESIGNATION REFERS TO LUMINAIRE SCHEDULE)
	EXHAUST FAN LIGHT COMBO
	TRACKLIGHT (DESIGNATION REFERS TO LUMINAIRE SCHEDULE)
	CEILING MOUINTED PADDLE FAN W/ ILLUMINATE (DESIGNATION REFERS TO LUMINAIRE SCHEDULE)
	CEILING MOUNTED/ PENDANT CHANDELIER (DESIGNATION REFERS TO LUMINAIRE SCHEDULE)
	WALL MOUNTED INTERIOR EMERGENCY LIGHT W/ (1HR) ONE HOUR BATTERY BACK-UP POWER SOURCE
	WALL MOUNTED INTERIOR EMERGENCY LIGHT W/ (1HR) ONE HOUR BATTERY BACK-UP POWER SOURCE
EXIT	CEILING MOUNTED ILLUMINATED EXIT SIGN, RED/ WHITE 7W EMERGENCY LIGHT, ONE HOUR BATTERY BACK-UP, WITH OR WITHOUT ARROW INDICATING EVACUATION ROUTE
EXIT	CEILING MOUNTED ILLUMINATED EXIT SIGN, RED/ WHITE 7W EMERGENCY LIGHT, ONE HOUR BATTERY BACK-UP, WITH OR WITHOUT ARROW INDICATING EVACUATION ROUTE W/ EMERGENCY LIGHT
	WALL MOUNTED EXTERIOR EMERGENCY LIGHT W/ (1HR) ONE HOUR BATTERY BACK-UP POWER SOURCE

MISCELLANEOUS

SYMBOL	DESCRIPTION
48	ADJACENT TOP NUMBER INDICATES MOUNTING HEIGHT AT TOP OF DEVICE IN INCHES ABOVE FINISH FLOOR
LP1 (2)	ADJACENT BOTTOM LABEL ADJACENT LABEL INDICATES BRANCH CIRCUIT CONNECTION FROM PANEL LP1. CIRCUIT 2 TO FIXTURE(S) OR DEVICE(S).

POWER

SYMBOL	DESCRIPTION
	DUPLEX RECEPTACLE (DESIGNATION INDICATES MOUNTING HEIGHT AFF)
	RECEPTACLE ON DEDICATED CIRCUIT (DESIGNATION INDICATES MOUNTING HT. AFF)
	DOUBLE DUPLEX RECEPTACLE (DESIGNATION INDICATES MOUNTING HEIGHT AFF)
	SPECIAL PURPOSE RECEPTACLE SUBSCRIPT INDICATES TYPE
	POINT OF CONNECTION
C/P	COMMUNICATION/ POWER POLE
J	JUNCTION BOX
M	MOTOR CONNECTION. DESIGNATION REFERS TO ELECTRIC EQUIPMENT AND CONTROL SCHEDULE
$M	MANUAL MOTOR STARTER OR MOTOR RATED SWITCH
	NON-FUSED DISCONNECT SWITCH. DESIGNATION REFERS TO ELECTRIC EQUIPMENT AND CONTROL SCHEDULE
	FUSED DISCONNECT SWITCH. DESIGNATION REFERS TO ELECTRIC EQUIPMENT AND CONTROL SCHEDULE
	MAGNETIC MOTOR STARTER. DESIGNATION REFERS TO ELECTRIC EQUIPMENT AND CONTROL SCHEDULE
	COMBINATION MAGNETIC MOTOR STARTER AND DISCONNECT SWITCH. DESIGNATION REFERS TO ELECTRIC EQUIPMENT AND CONTROL SCHEDULE
	PUSHBUTTON
	EMERGENCY POWER OFF PUSHBUTTON
	PULLBOX
M	ELECTRIC METER
DC	DROP CORD
IG	INSULATED GROUND
GFI	GROUND FAULT INTERRUPTER
AFCI	ARC FAULT CIRCUIT INTERRUPTER
WP	WEATHERPROOF

POWER DISTRIBUTION

SYMBOL	DESCRIPTION
	EXISTING PANELBOARD
SP1	SUB PANEL PANELBOARD. REFER TO PANELBOARD SCHEDULES
MDP	MAIN DISTRIBUTION PANELBOARD. REFER TO PANELBOARD SCHEDULES

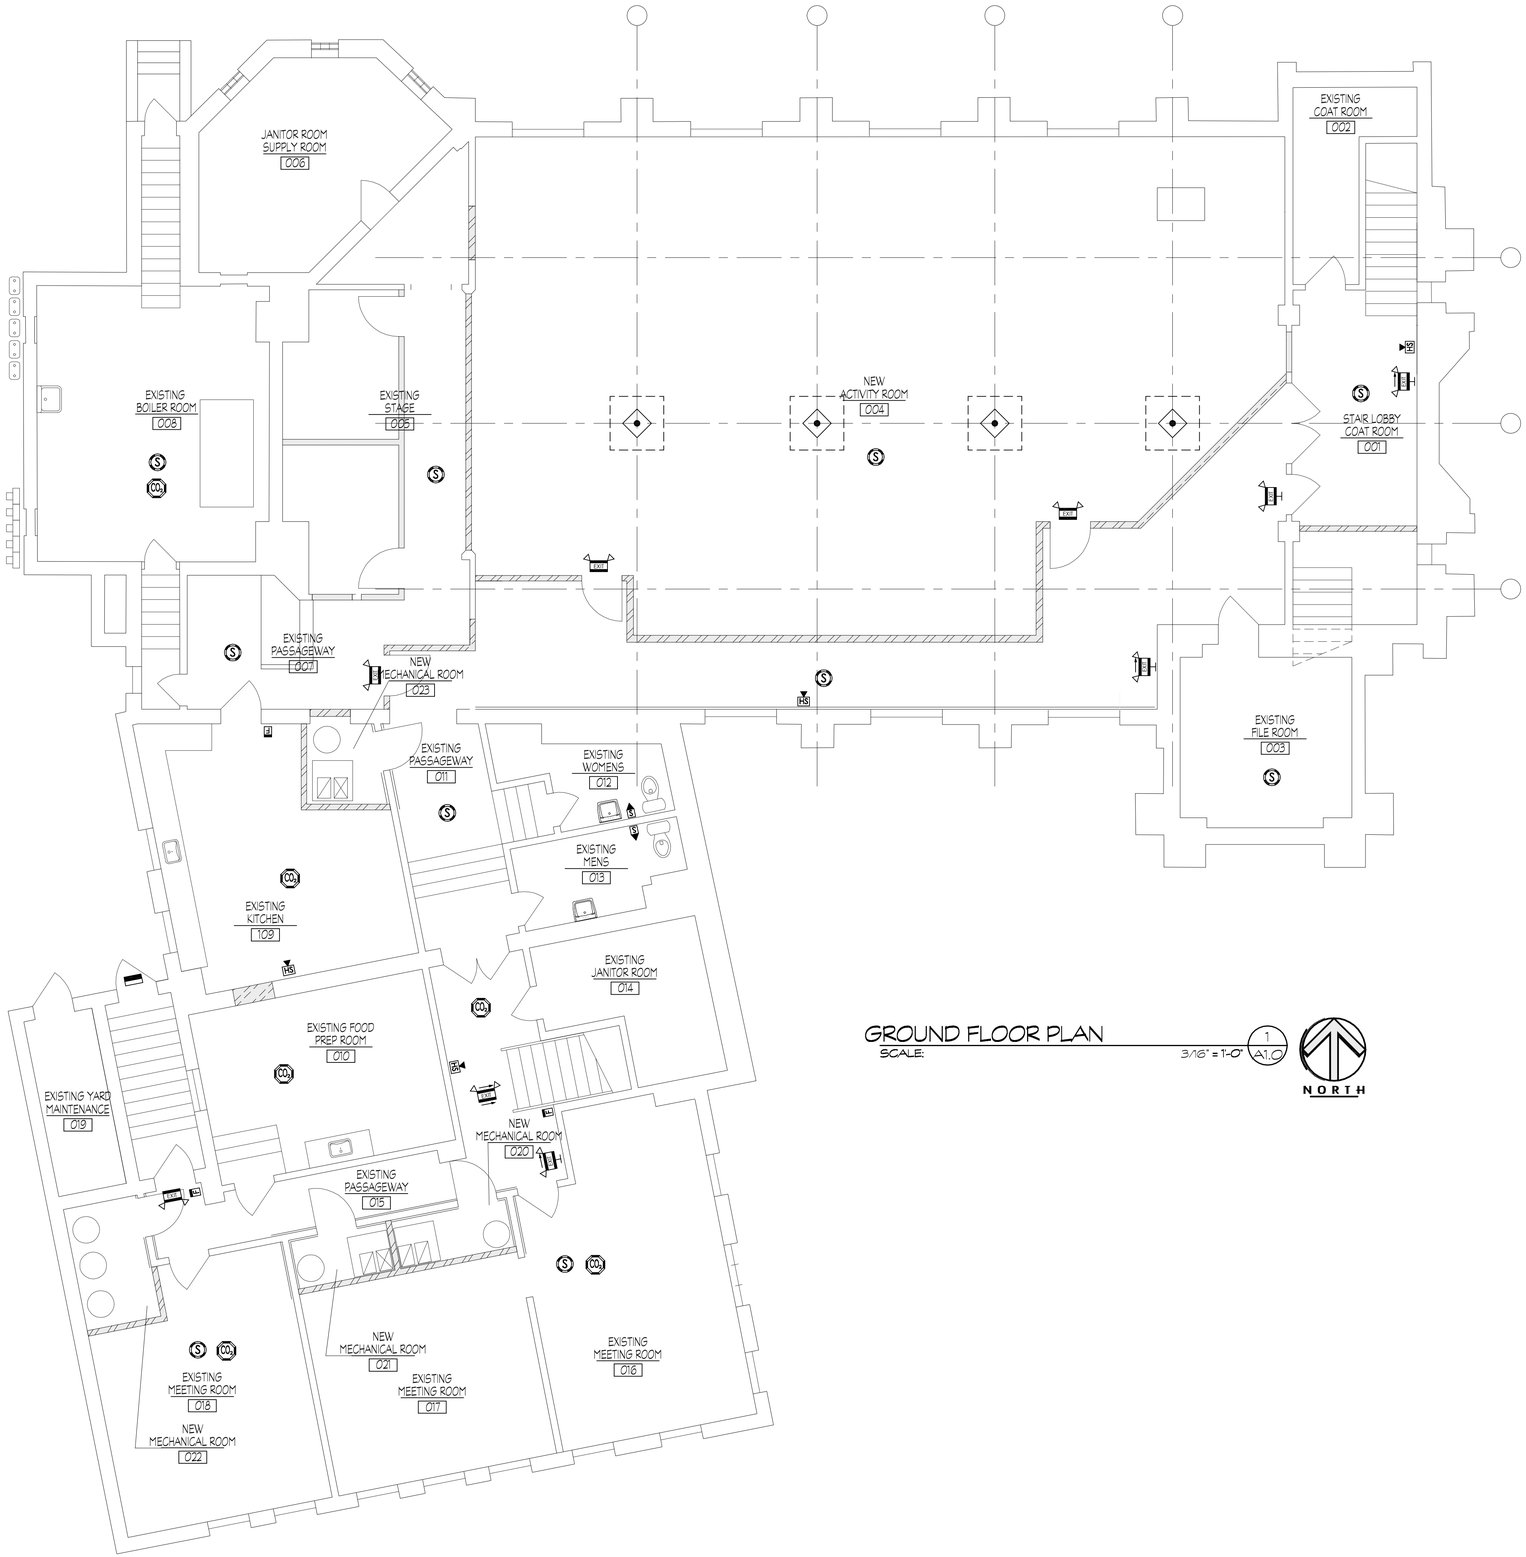

GROUND FLOOR PLAN
SCALE: 3/16" = 1'-0" (1 / A1.0)

NORTH

REVISIONS

NO.	DATE	DESCRIPTION
*	8/03/10	PERMIT DOCUMENTS

THIS DOCUMENT IS AN INSTRUMENT OF PROFESSIONAL SERVICE AND THE PROPERTY OF THE ARCHITECT. ALL REPORTS, PLANS, SPECIFICATIONS, COMPUTER FILES, FIELD DATA, NOTES AND OTHER DOCUMENTS OR IDEAS THEREIN WITHOUT THE EXPRESS WRITTEN CONSENT OF THAT FIRM IS PROHIBITED AND IS A VIOLATION OF STATE EDUCATION LAW ARTICLE 145 SECTION 7209.
THIS DOCUMENT SHALL NOT BE USED FOR ANY OTHER PROJECT.

ARCHITECT
James A Rumsey
8729 East River Road
Grand Island, NY 14072
CONTACT: James Rumsey
PHONE 716.444.7.9555

SEAL
James A. Rumsey
ARCHITECT

PROJECT NO: pds3495
DATE: 06.22.10
DESIGNED BY: JAR
DRAWN BY: PDS
CHECKED BY: JAR
VERIFY ALL LINES, ANGLES AND DIMENSIONS BY FIELD SURVEY AND MEASUREMENT.

CSS
Creative CONSTRUCTION
Structures Services
General Contracting - Consulting Project - Development & Management
210 Summer Street
Buffalo, New York 14222
TEL/FAX (716) 882-1226

3495

GROUND FLOOR ELECTRICAL PLAN

PARKSIDE APARTMENTS
700 Parkside Avenue
Buffalo, New York

DATE
6/22/10

DRAWING NO.
E1.0

DATE PLOTTED: Tue, 03 Aug 2010 - 9:56am **FILE LOCATION:** 3596.06 E1.x Elec Plan.dwg